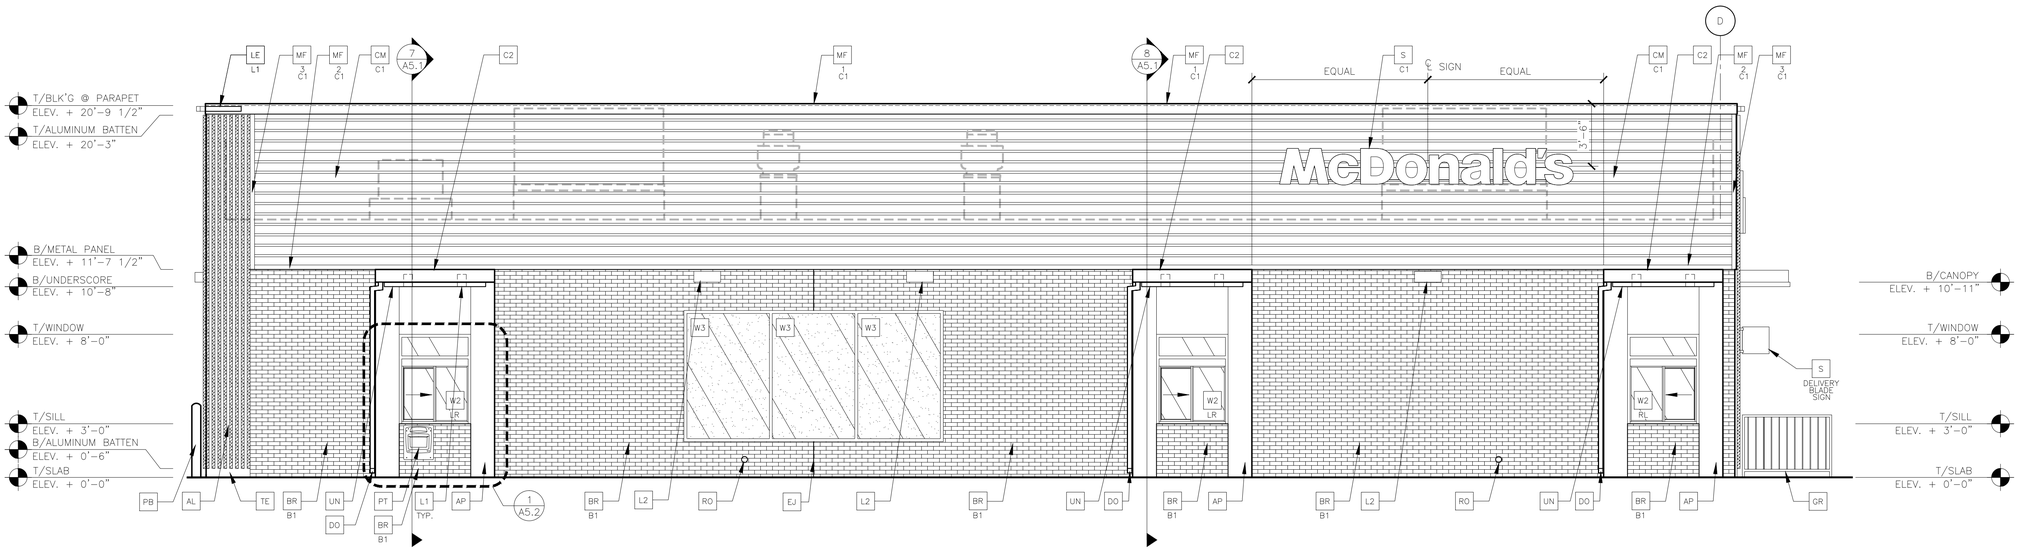

1 A2.1 DRIVE THRU ELEVATION
1/4" = 1'-0"

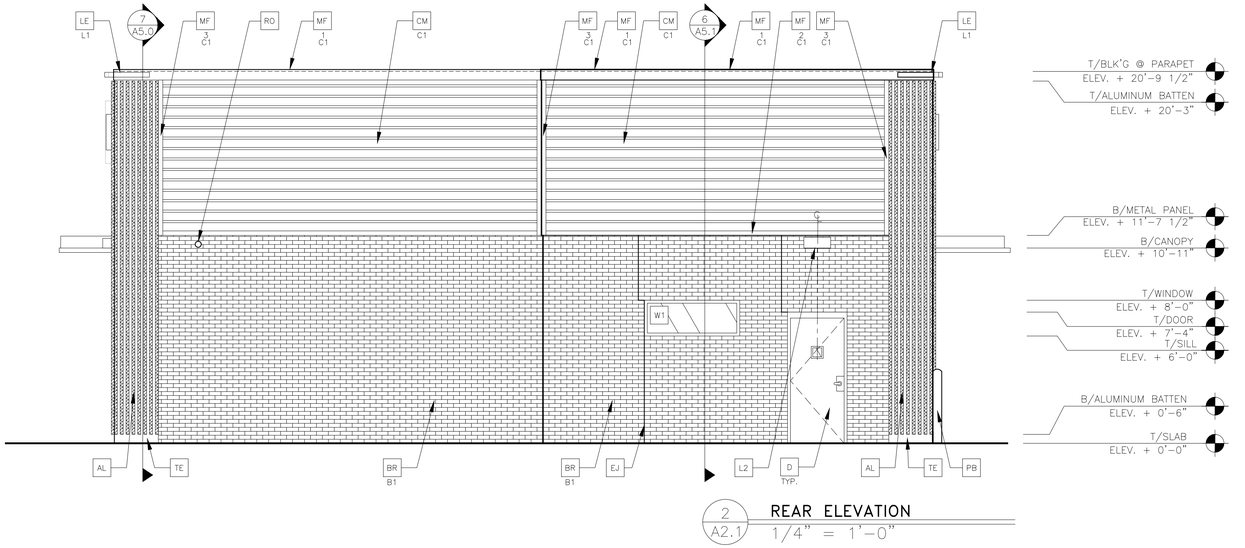

2 A2.1 REAR ELEVATION
1/4" = 1'-0"

KEY NOTES:

- AL — ALUMINUM BATTEN SYSTEM
  SIZE: 2"X2" PROFILE
  COLOR: WOOD GRAIN, BACKRAIL UNFINISHED, ENDCAP PAINTED TO MATCH SUBSTRATE: 1/2" EXTERIOR HIGH DENSITY OVERLAY (HDO) PLYWOOD, BB, GROUP 1, HDO BOTH FACES, APA TRADEMARKED.
  COURSE GRIT SAND SURFACES PRIOR TO PRIMING. PRIME AND PAINT BOTH SIDES AND ALL EDGES PRIOR TO INSTALLATION.
  SUBSTRATE COLOR: "IRON ORE" SW 7069 BY SHERWIN WILLIAMS
- AP — ALPOLIC METAL PANEL (COLOR: DON GRAY)
- BR — MODULAR FACE BRICK
  B1 — COLOR:
  B1 = "SILVERADO" SMOOTH BY HEBRON BRICK COMPANY
- C1 — ALUMINUM CANOPY SYSTEM W/FASCIA
  COLOR: WHITE
- C2 — ALUMINUM CANOPY SYSTEM
  COLOR: RAL 7022
- CJ — CONTROL JOINT
  1 — TYPE: 1 = EIFS
- CM — 7" REVEAL METAL WALL PANEL SYSTEM BY METAL ERA
  C1 — COLOR:
  C1 = WEATHERED ZINC
- D — HOLLOW METAL DOOR
  PAINT: "FAIRVIEW TAUPE" HC-85 BY BENJAMIN MOORE
- DE — DECAL BY GRAPHICS SUPPLIER
  SURFACE APPLIED, FIELD INSTALLED, PRE CUT, PRE SPACED.
  SUPPLIERS:
  VOMELA (865) 330-7337, ann.bowen@vomela.com
  GFX INTERNATIONAL (847) 543-4600, mcdonaldsdecor@gfxi.com
- DO — DOWNSPOUT
  3" DOWNSPOUT BY CANOPY SYSTEM MANUFACTURER
  COLOR: RAL 7022
- EJ — EXPANSION JOINT, SEE DETAIL 7/A4.1
- FB — C02 — CO2 = BULK CO2 FILL BOX (EQPM SCHEDULE ITEM 49.00)
  BO = BULK OIL FILL BOX (EQPM SCHEDULE ITEM 700.18)
- GR — GUARD RAIL -SEE SITE PLAN FOR EXACT LOCATION AND LENGTH
  PAINT: "IRON ORE" SW 7069 BY SHERWIN WILLIAMS
- L1 — RECESSED DOWN LIGHT FIXTURE – SEE ELECTRICAL
  C1 — COLOR:
  C1= WHITE
  C2= GOLD
- L2 — RADIAL SCONCE LIGHT FIXTURE – SEE ELECTRICAL
  COLOR: PLATINUM SILVER
- LE — ACCENT LIGHTING – SEE ELECTRICAL
  L1 — LED LIGHT:
  L1 = SLIM LED (DOWN ONLY)
  L2 = UP ONLY FLOOD FIXTURE
- MF — METAL FASCIA
  1 — TYPE:
  C1 —
  1 = PRE-FAB ANCHOR-TITE FASCIA
  2 = BOTTOM TRIM AT METAL REVEAL PANEL
  3 = VERTICAL TRIM AT METAL REVEAL PANEL CORNERS, CLOSURES
  COLOR:
  C1= WEATHERED ZINC
  C2= RAL 7022
- PB — PIPE BOLLARD – PAINTED YELLOW
- PT — (RMHC) COIN COLLECTOR
  MODEL: #WPT STD
  CALL 1-888-743-7435 TO ORDER
- RO — ROOF DRAIN OVERFLOW PIPE PAINT TO MATCH SURROUNDING MATERIAL
- S — McDONALD'S SIGNAGE BY OTHERS – UNDER SEPARATE PERMIT.
  C1 — COLOR:
  C1= WEATHERED ZINC RACEWAY
  C2= RAL 7022 RACEWAY
- ST — CO2 STROBE/ALARM. SEE MECHANICAL DRAWINGS FOR SPECIFICATION.
- TE — TRU EXTERIOR 1"X6" TRIM, PAINTED ON SITE
  COLOR: "IRON ORE" SW 7069 BY SHERWIN WILLIAMS
- UN — METAL UNDERSCORE
  COLOR: GOLD
- W1 — EXTERIOR WINDOW ASSEMBLY – TEMPERED GLASS
  COLOR: DARK BRONZE
- W2 — DRIVE-THRU WINDOW BY READY ACCESS
  MODEL: 600 SERIES, 36" SERVICE HEIGHT WITH TRANSOM, MANUAL OPEN; ELECTRONIC RELEASE
  XX — COLOR: DEEP BRONZE
  SLIDE DIRECTION: RL = RIGHT TO LEFT
  LR = LEFT TO RIGHT
- W3 — EXTERIOR WINDOW ASSEMBLY – TEMPERED GLASS – SPANDREL GLAZING – SEE ASSEMBLY NOTES
  COLOR: DARK BRONZE

BY	DESCRIPTION	DATE	REV

JENNIFER A. HAUSER
REGISTERED
No. 9083
COMMONWEALTH OF KENTUCKY
ARCHITECT
12-16-2024

PREPARED BY:
CORE STATES GROUP
135 Water Street
Suite 201
Naperville, IL 60540
312.718.3415
core-sdm.com

© 2024 McDonald's Corporation

PREPARED FOR:
McDonald's USA, LLC

These drawings and specifications are the confidential and proprietary property of McDonald's USA, LLC and shall not be copied or reproduced without written authorization. The contract documents were prepared for use on this specific site in conjunction with its issue date, and are not suitable for use on any other project. Re-use of these drawings for reference or example on another project requires the services of properly licensed architects and engineers. Reproduction of the contract documents for re-use on another project is not authorized.

DRAWN BY	STD ISSUE DATE	REVIEWED BY	DATE ISSUED	C.S.G. PROJECT #
N.GLUKHOMAN	2024 04	M.PELINI	06/18/2024	MCD.39118

TITLE: 2024 STANDARD BUILDING – BB20
4584-WOOD/WOOD
DESCRIPTION:
WOOD BEARING WALLS W/BRICK VENEER EXTERIOR FINISH
WOOD TRUSS ROOF FRAMING
ALPOLIC/BATTEN/BRICK/METAL REVEAL PANEL EXTERIOR FINISH
NSN: 41400 | SITE ADDRESS: 11800 ORell Road, Louisville, KY
L/C: 016-1015

SHEET NO.: 016-1015.00.0
A2.1
ELEVATIONS

Received OCT 16 2024
Planning & Design
24-ZONE-0100

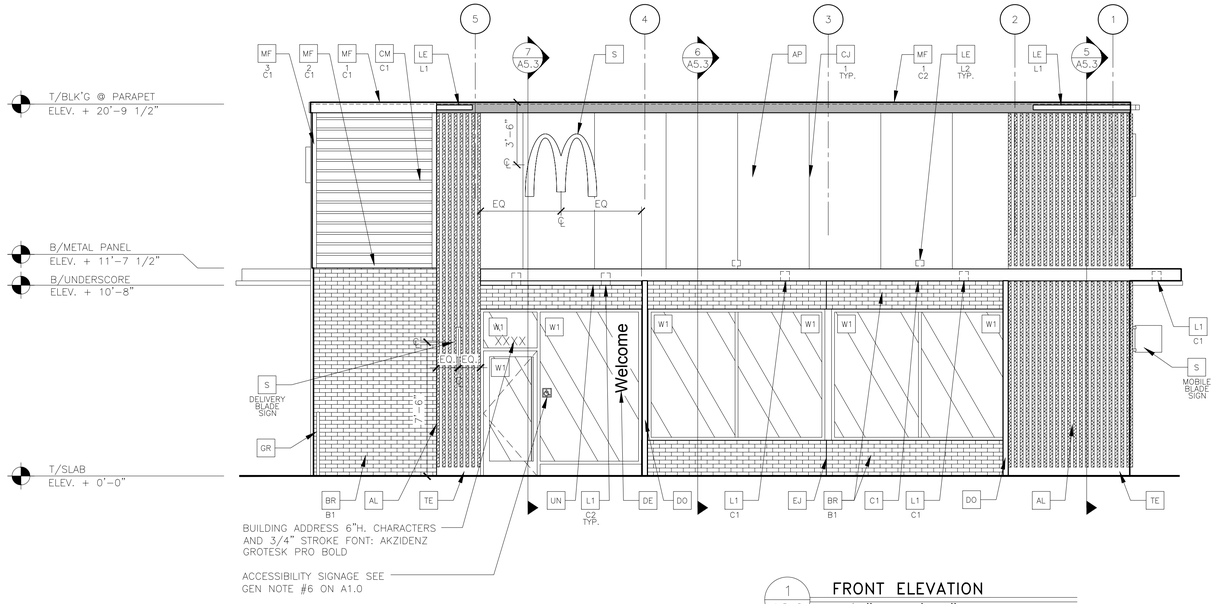

1 A2.0 FRONT ELEVATION
1/4" = 1'-0"

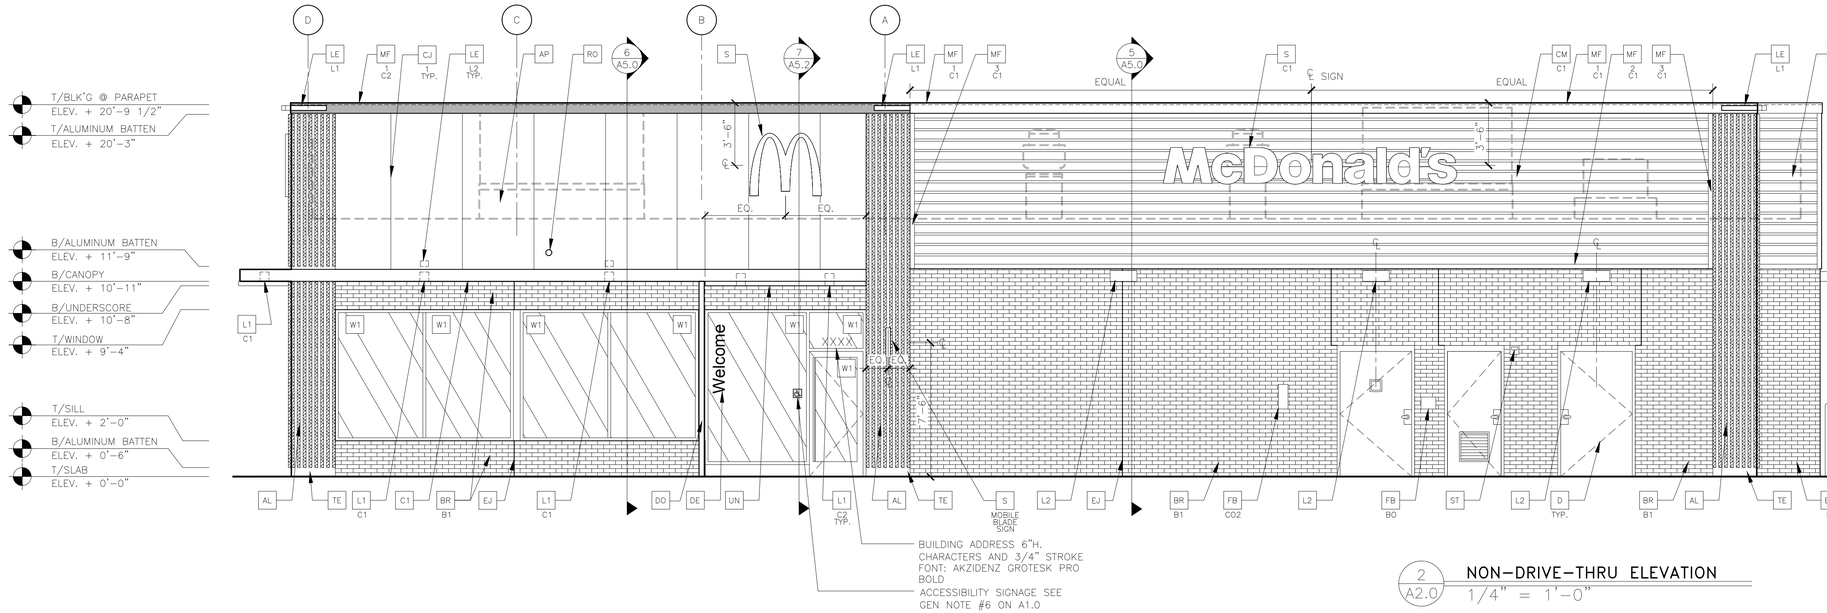

2 A2.0 NON-DRIVE-THRU ELEVATION
1/4" = 1'-0"

KEY NOTES:

- AL — ALUMINUM BATTEN SYSTEM
  SIZE: 2"X2" PROFILE
  COLOR: WOOD GRAIN, BACKRAIL UNFINISHED, ENDCAP PAINTED TO MATCH SUBSTRATE: 1/2" EXTERIOR HIGH DENSITY OVERLAY (HDO) PLYWOOD, BB, GROUP 1, HDO BOTH FACES, APA TRADEMARKED.
  COURSE GRIT SAND SURFACES PRIOR TO PRIMING. PRIME AND PAINT BOTH SIDES AND ALL EDGES PRIOR TO INSTALLATION.
  SUBSTRATE COLOR: "IRON ORE" SW 7069 BY SHERWIN WILLIAMS
- AP — ALPOLIC METAL PANEL (COLOR: DON GRAY)
- BR — MODULAR FACE BRICK
  B1 — COLOR:
  B1 = "SILVERADO" SMOOTH BY HEBRON BRICK COMPANY
- C1 — ALUMINUM CANOPY SYSTEM W/FASCIA
  COLOR: WHITE
- C2 — ALUMINUM CANOPY SYSTEM
  COLOR: RAL 7022
- CJ — CONTROL JOINT
  1 — TYPE: 1 = EIFS
- CM — 7" REVEAL METAL WALL PANEL SYSTEM BY METAL ERA
  C1 — COLOR:
  C1 = WEATHERED ZINC
- D — HOLLOW METAL DOOR
  PAINT: "FAIRVIEW TAUPE" HC-85 BY BENJAMIN MOORE
- DE — DECAL BY GRAPHICS SUPPLIER
  SURFACE APPLIED, FIELD INSTALLED, PRE CUT, PRE SPACED.
  SUPPLIERS:
  VOMELA (865) 330-7337, ann.bowen@vomela.com
  GFX INTERNATIONAL (847) 543-4600, mcdonaldsdecor@gfxi.com
- DO — DOWNSPOUT
  3" DOWNSPOUT BY CANOPY SYSTEM MANUFACTURER
  COLOR: RAL 7022
- EJ — EXPANSION JOINT, SEE DETAIL 7/A4.1
- FB — C02 — CO2 = BULK CO2 FILL BOX (EQPM SCHEDULE ITEM 49.00)
  BO = BULK OIL FILL BOX (EQPM SCHEDULE ITEM 700.18)
- GR — GUARD RAIL -SEE SITE PLAN FOR EXACT LOCATION AND LENGTH
  PAINT: "IRON ORE" SW 7069 BY SHERWIN WILLIAMS
- L1 — RECESSED DOWN LIGHT FIXTURE - SEE ELECTRICAL
  C1 — COLOR:
  C1= WHITE
  C2= GOLD
- L2 — RADIAL SCONCE LIGHT FIXTURE - SEE ELECTRICAL
  COLOR: PLATINUM SILVER
- LE — ACCENT LIGHTING - SEE ELECTRICAL
  L1 — LED LIGHT:
  L1 = SLIM LED (DOWN ONLY)
  L2 = UP ONLY FLOOD FIXTURE
- MF — METAL FASCIA
  1 — TYPE:
  C1 — 1 = PRE-FAB ANCHOR-TITE FASCIA
  2 = BOTTOM TRIM AT METAL REVEAL PANEL
  3 = VERTICAL TRIM AT METAL REVEAL PANEL CORNERS, CLOSURES
  COLOR:
  C1= WEATHERED ZINC
  C2= RAL 7022
- PB — PIPE BOLLARD - PAINTED YELLOW
- PT — (RMHC) COIN COLLECTOR
  MODEL: #WPT STD
  CALL 1-888-743-7435 TO ORDER
- RO — ROOF DRAIN OVERFLOW PIPE PAINT TO MATCH SURROUNDING MATERIAL
- S — McDONALD'S SIGNAGE BY OTHERS - UNDER SEPARATE PERMIT.
  C1 — COLOR:
  C1= WEATHERED ZINC RACEWAY
  C2= RAL 7022 RACEWAY
- ST — CO2 STROBE/ALARM. SEE MECHANICAL DRAWINGS FOR SPECIFICATION.
- TE — TRU EXTERIOR 1"X6" TRIM, PAINTED ON SITE
  COLOR: "IRON ORE" SW 7069 BY SHERWIN WILLIAMS
- UN — METAL UNDERSCORE
  COLOR: GOLD
- W1 — EXTERIOR WINDOW ASSEMBLY - TEMPERED GLASS
  COLOR: DARK BRONZE
- W2 — DRIVE-THRU WINDOW BY READY ACCESS
  MODEL: 600 SERIES, 36" SERVICE HEIGHT WITH TRANSOM, MANUAL OPEN; ELECTRONIC RELEASE
  XX — COLOR: DEEP BRONZE
  SLIDE DIRECTION: RL = RIGHT TO LEFT
  LR = LEFT TO RIGHT
- W3 — EXTERIOR WINDOW ASSEMBLY - TEMPERED GLASS - SPANDREL GLAZING - SEE ASSEMBLY NOTES
  COLOR: DARK BRONZE

BY	DESCRIPTION	DATE	REV

JENNIFER A. HAUSER
REGISTERED
No. 9083
COMMONWEALTH OF KENTUCKY
ARCHITECT
12-20-24

PREPARED BY:
CORE STATES GROUP
135 Water Street
Suite 201
Louisville, KY 40040
317.218.5413
corestates.com

© 2024 McDonald's Corporation

PREPARED FOR:
McDonald's USA, LLC

These drawings and specifications are the confidential and proprietary property of McDonald's USA, LLC and shall not be copied or reproduced without written authorization. The contract documents were prepared for use on this specific site in conjunction with its issue date and are not to be used for any other purpose or on any other site. Modification of these drawings for reference or example on another project requires the services of properly licensed architects and engineers. Reproduction of the contract documents for resale or granting project is not authorized.

DRAWN BY	REVIEWED BY	C.S.G. PROJECT #
N.GLUKHOMAN	M.PELINI	MCD.39118
STD ISSUE DATE 2024 Q4	DATE ISSUED 06/18/2024	

TITLE: 2024 STANDARD BUILDING - BB20
4584-WOOD/WOOD

DESCRIPTION
WOOD BEARING WALLS W/BRICK VENEER EXTERIOR FINISH
WOOD TRUSS ROOF FRAMING
ALPOLIC/BATTEN/BRICK/METAL REVEAL PANEL EXTERIOR FINISH

SITE ADDRESS
NSN: 41420
11800 ORell Road, Louisville, KY
L/C: 016-1015

SHEET NO.
016-1015.00.0
A2.0
ELEVATIONS

Received OCT 16 2024
Planning & Design
24-ZONE-0100