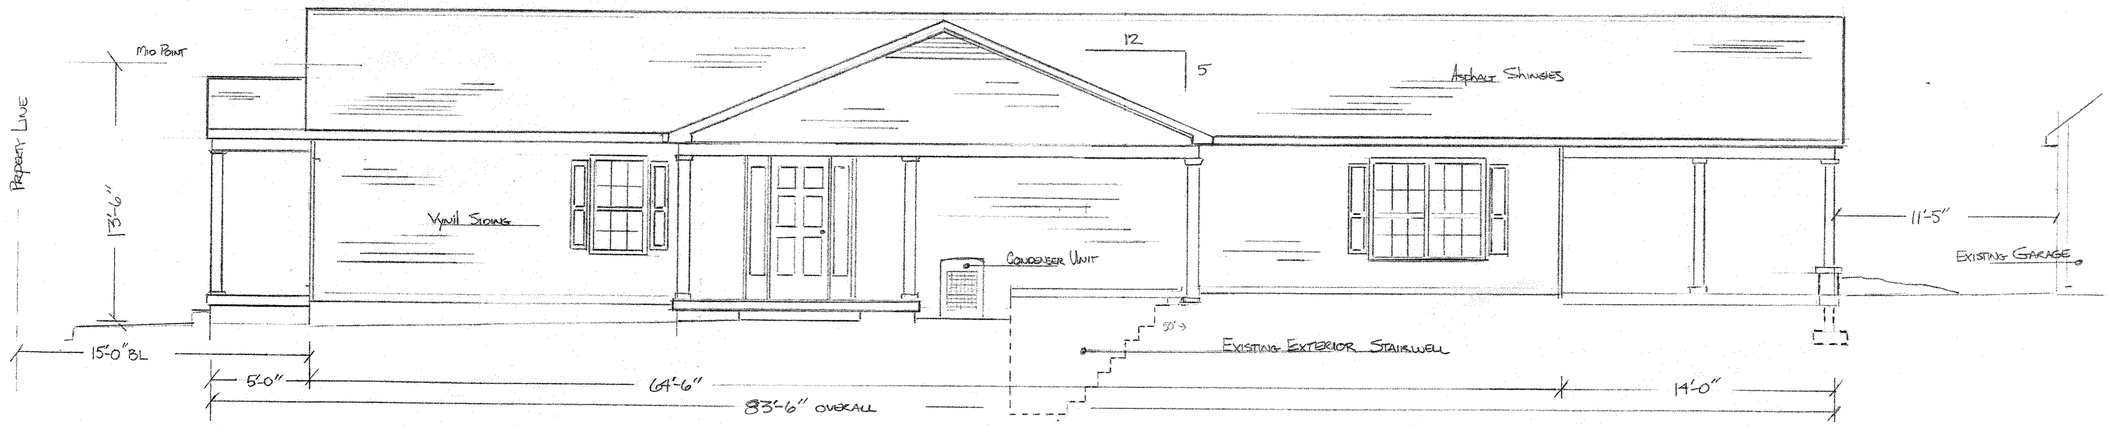

Side Elevation scale 1/4" = 1'

Lot 54

Frank & Brenda Mosser
553 Wainwright Ave
Louisville Ky 40217
11.9.2015

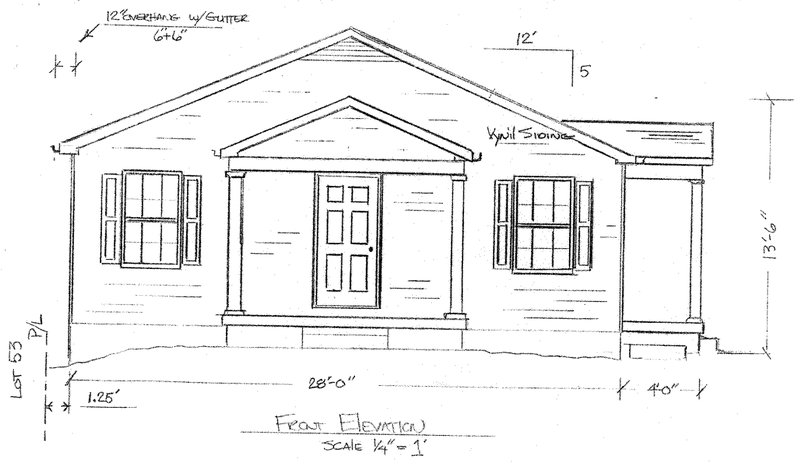

Front Elevation
scale 1/4" = 1'

Frank & Brenda Mosser
553 Wainwright Ave
Louisville Ky 40217
11.9.2015

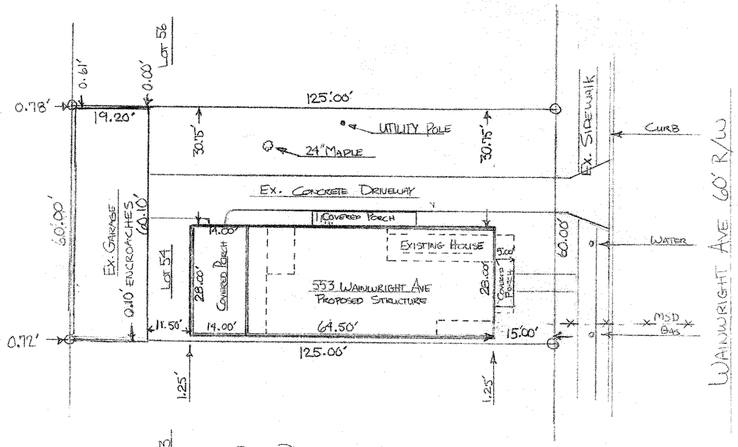

Plot Plan
scale 1" = 20'

Existing

Proposed Structure

Frank & Brenda Mosser
553 Wainwright Ave
Louisville Ky 40217
11.9.2015