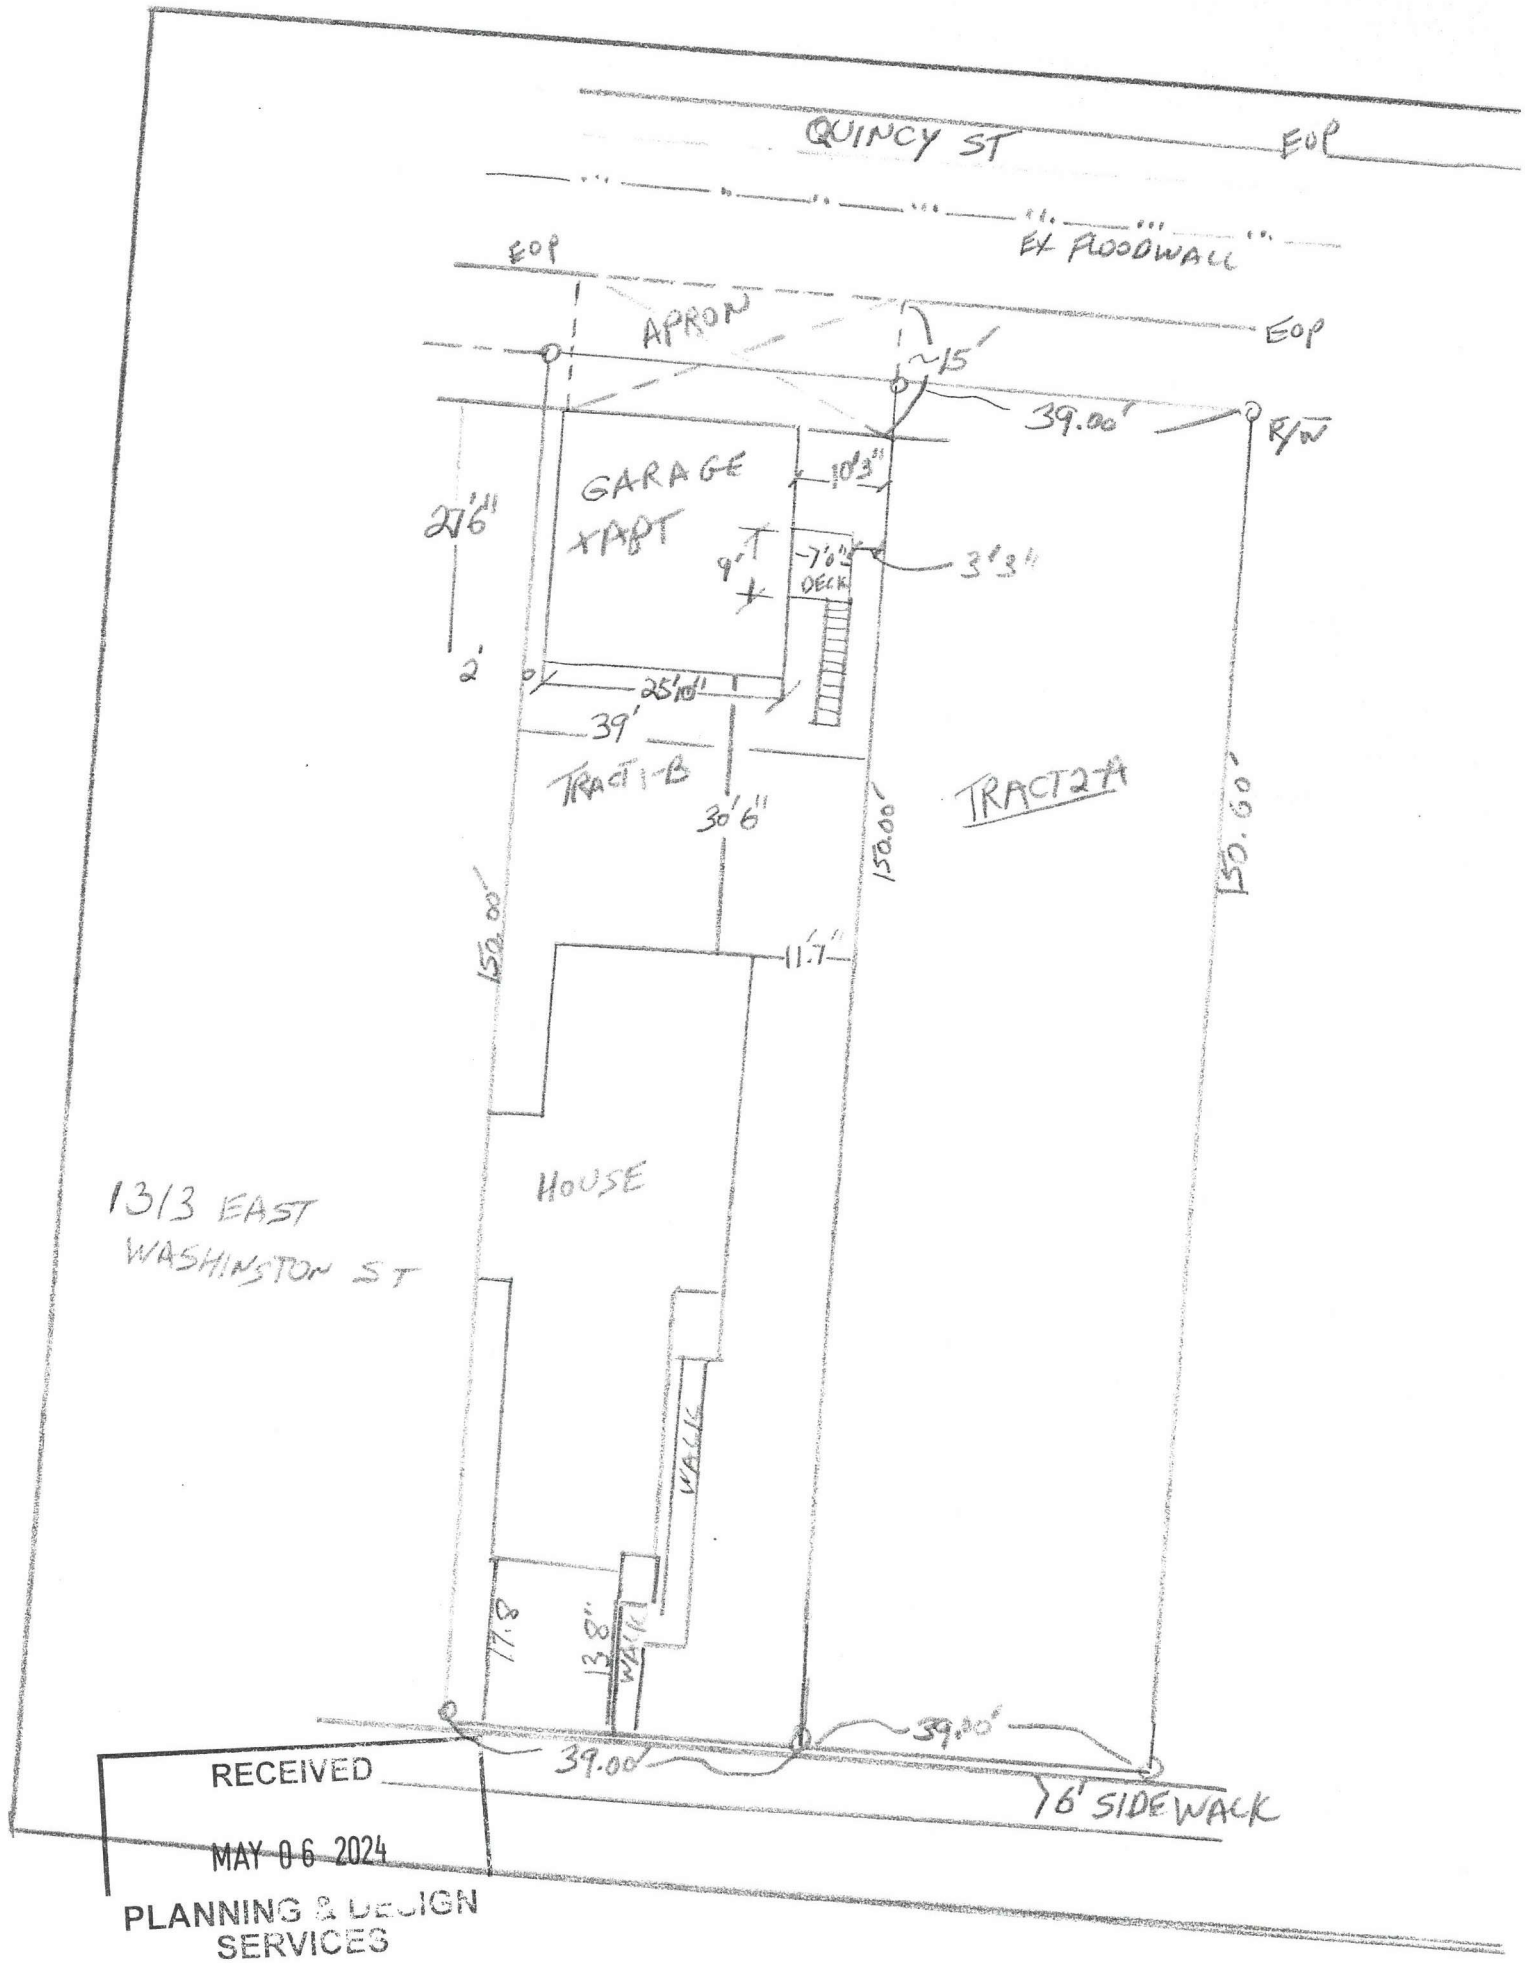

RECEIVED

MAY 06 2024

PLANNING & DESIGN SERVICES

24-CUP-0124