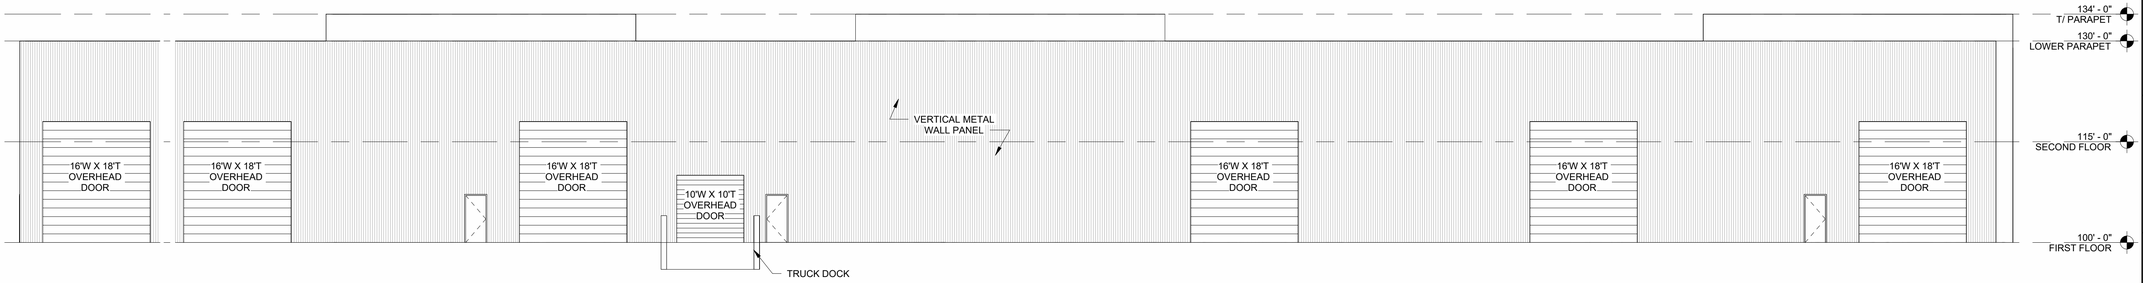

NORTH ELEVATION

3/32" = 1'-0" | G15

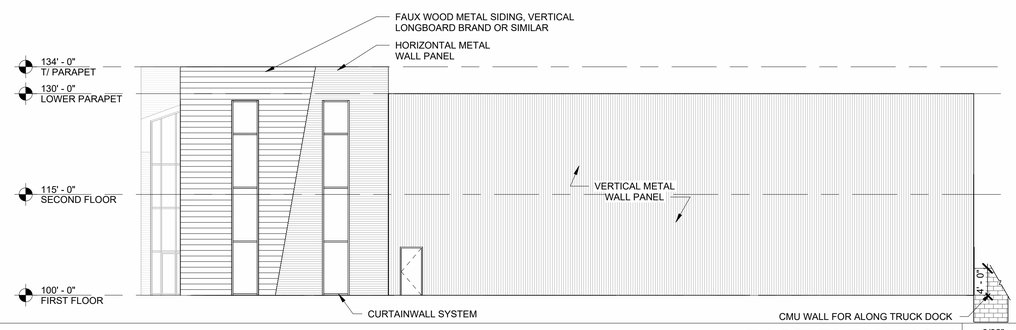

EAST ELEVATION

3/32" = 1'-0" | D8

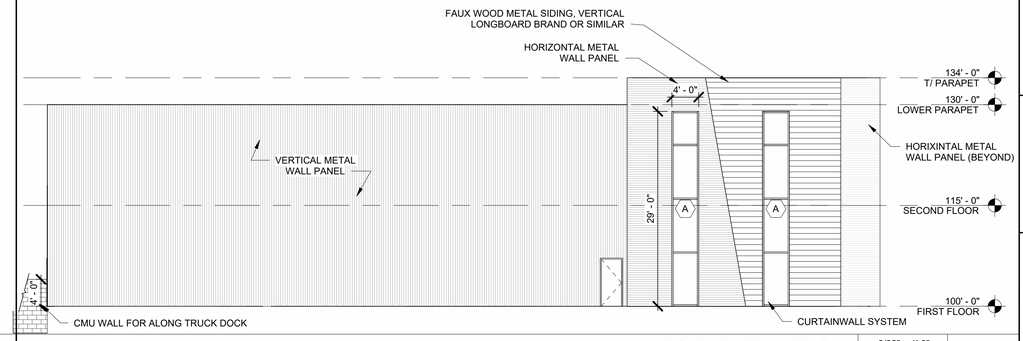

WEST ELEVATION

3/32" = 1'-0" | D15

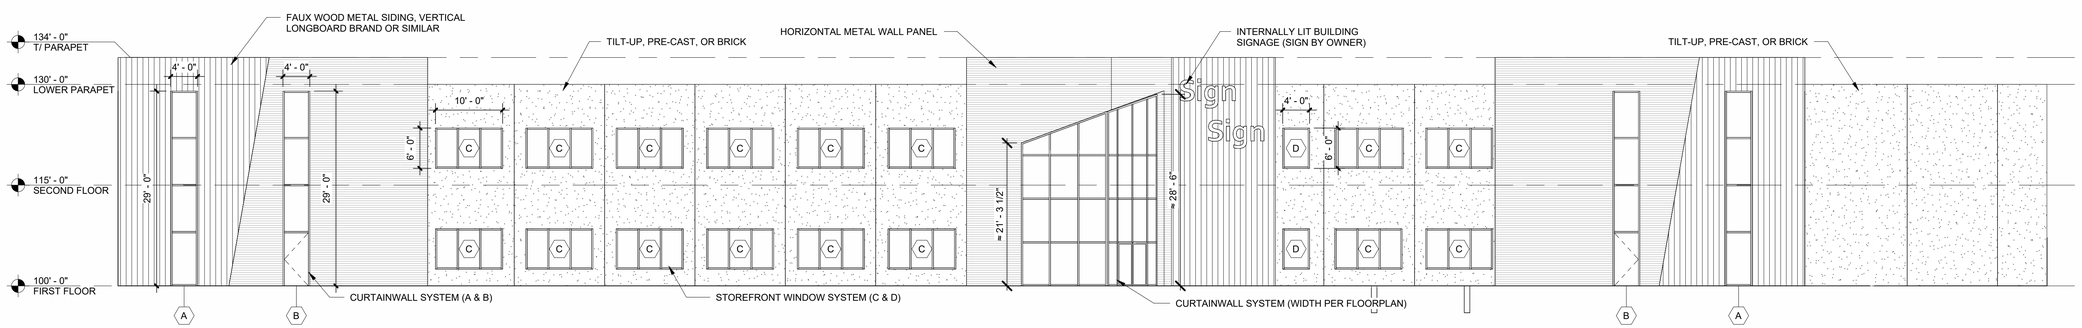

SOUTH ELEVATION

3/32" = 1'-0" | A15

ABEL Construction Company Inc.
2401 STANLEY GAULT PKWY
LOUISVILLE, KENTUCKY 40223
(502) 451 - 2235 FAX(502)473 - 7361
www.abelconstruct.com

ABEL PROJECT NO: 24-090-0513
CONSULTANT PROJECT NO: --
OWNER PROJECT NO: --
SEAL:

DRAWINGS WITHOUT A SIGNATURE AND SEAL ARE NOT INTENDED FOR CONSTRUCTION

DO NOT SCALE DRAWINGS.
DIMENSIONS AND NOTES TAKE PRECEDENCE.

THIS DRAWING / DESIGN IS A COPYRIGHT PRODUCT OF **ABEL CONSTRUCTION COMPANY INC.** REPRODUCTION IS PROHIBITED WITHOUT EXPRESS WRITTEN PERMISSION FROM **ABEL CONSTRUCTION COMPANY INC.** © ABEL 2017

CONSULTANT:

OWNER:
UEC HOLDINGS
9901 LINN STATION RD
LOUISVILLE, KY 40223
--

PROJECT TITLE:
TENANT BUILDING

PROJECT LOCATION:
STREET ADDRESS
CITY, STATE ZIPCODE

APPROVAL | DESCRIPTION | DATE | MARK

NOT FOR CONSTRUCTION	X
RELEASED FOR CONSTRUCTION	
RECORD DRAWING	

DATE:	2024-10-17
DRAWN BY:	EA; CB
CHECKED BY:	LVV
APPROVED BY:	LVV

DESIGN DEPT. TRACKING NUMBER:

SHEET TITLE:
BUILDING ELEVATIONS

SCALE: 3/32" = 1'-0"

SHEET NO: A-200
REVISION NO:

Received Feb. 27, 2025
Office of Planning
25-DDP-0010