Received Sept 10, 2024

Planning & Design

24-ZONE-0112

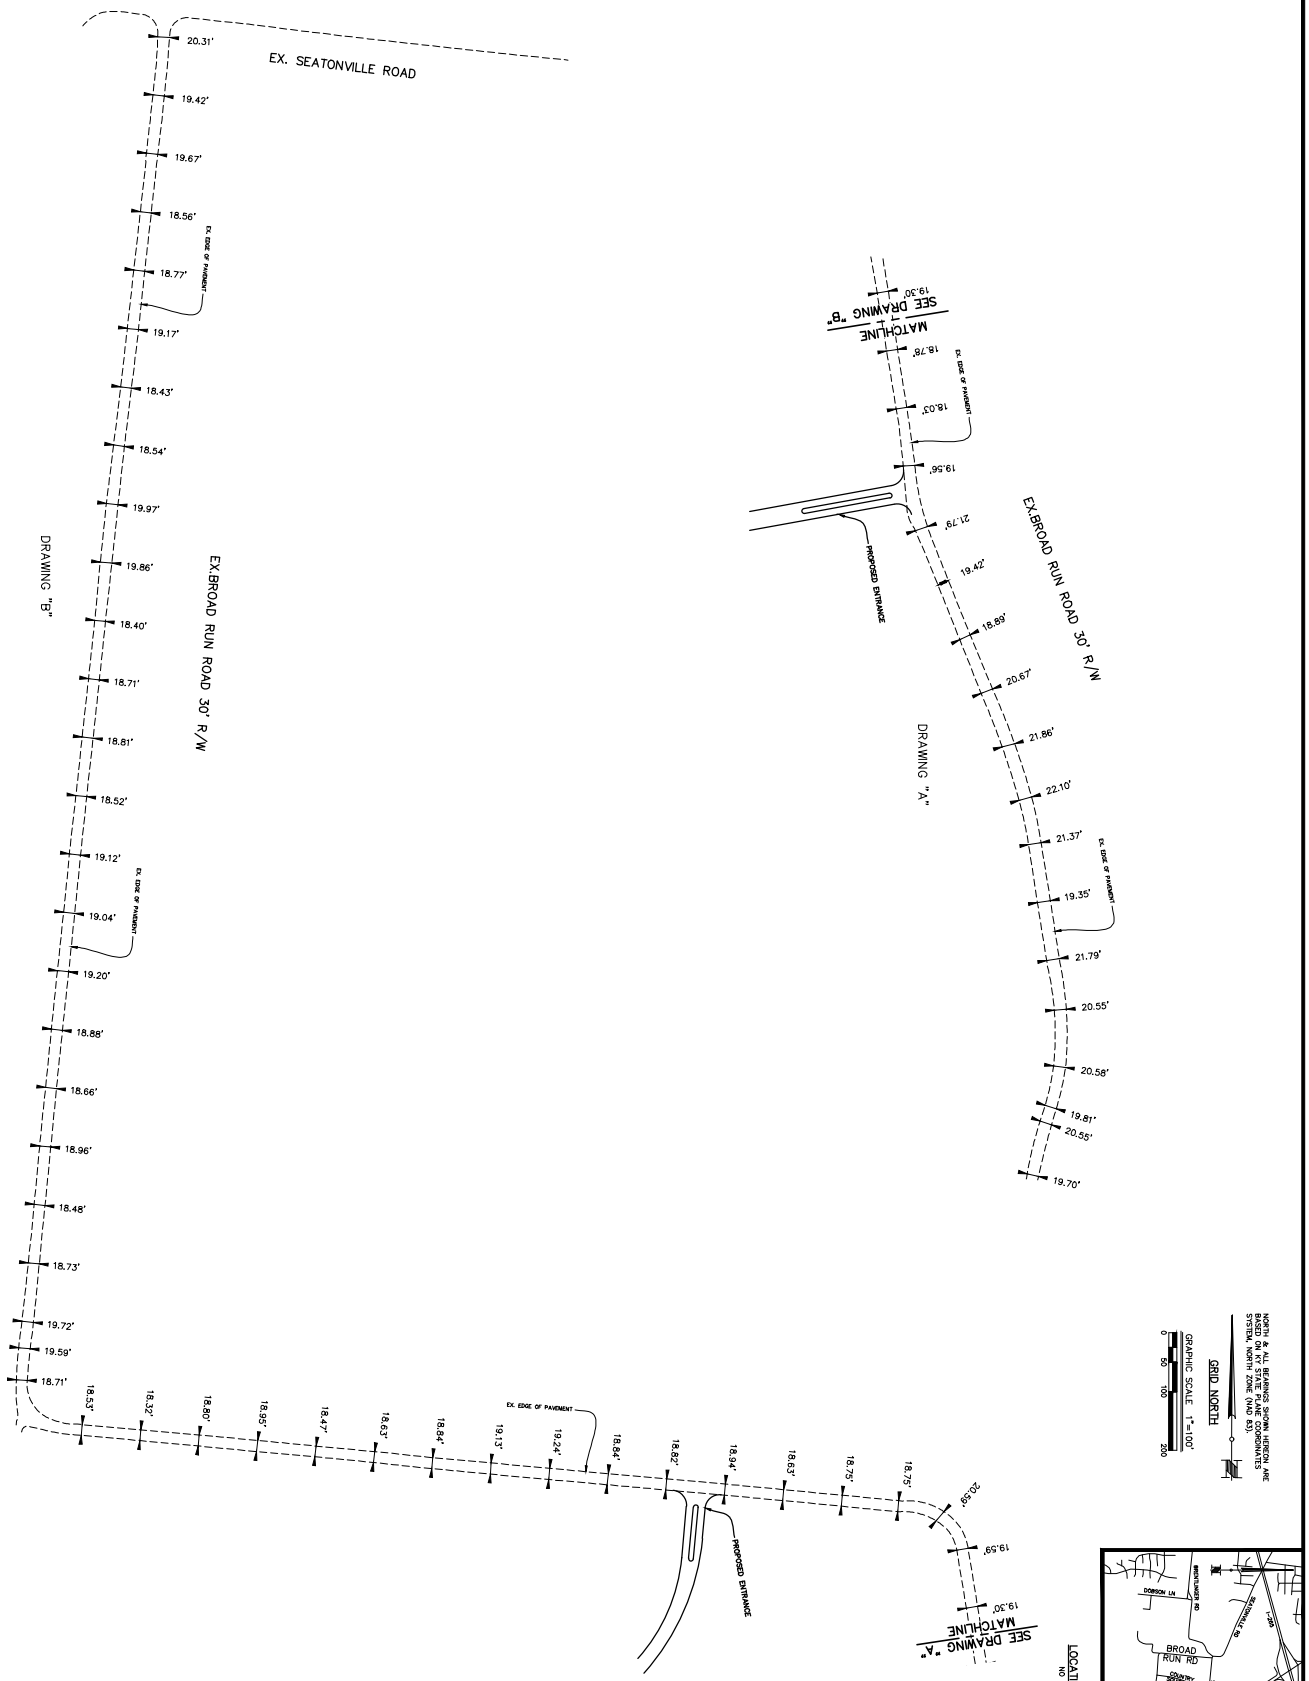

LOCATION MAP
NO SCALE

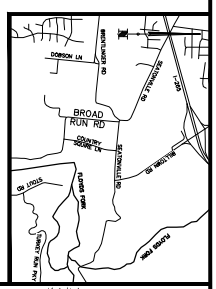

Revisions
XX/XX/XX REVISION
XX/XX/XX REVISION
Horizontal Scale: 1"=100'
Date: 9/12/22
Job Number: 3690
Sheet
1 OF 1

BROAD RUN ROAD EXHIBIT

LOUISVILLE, KY 40291
BROAD RUN ROAD

FOR:
HIGHGATES GROUP
7301 MONSEY CIRCLE
LOUISVILLE, KY 40219

MINDEL SCOTT
ENGINEERING ► SURVEYING ► PLANNING ► LANDSCAPE ARCHITECTURE
5151 Jefferson Blvd, Louisville, KY 40219
502-485-1508 ► MindelScott.com