SCREENING EXHIBIT

AERIAL

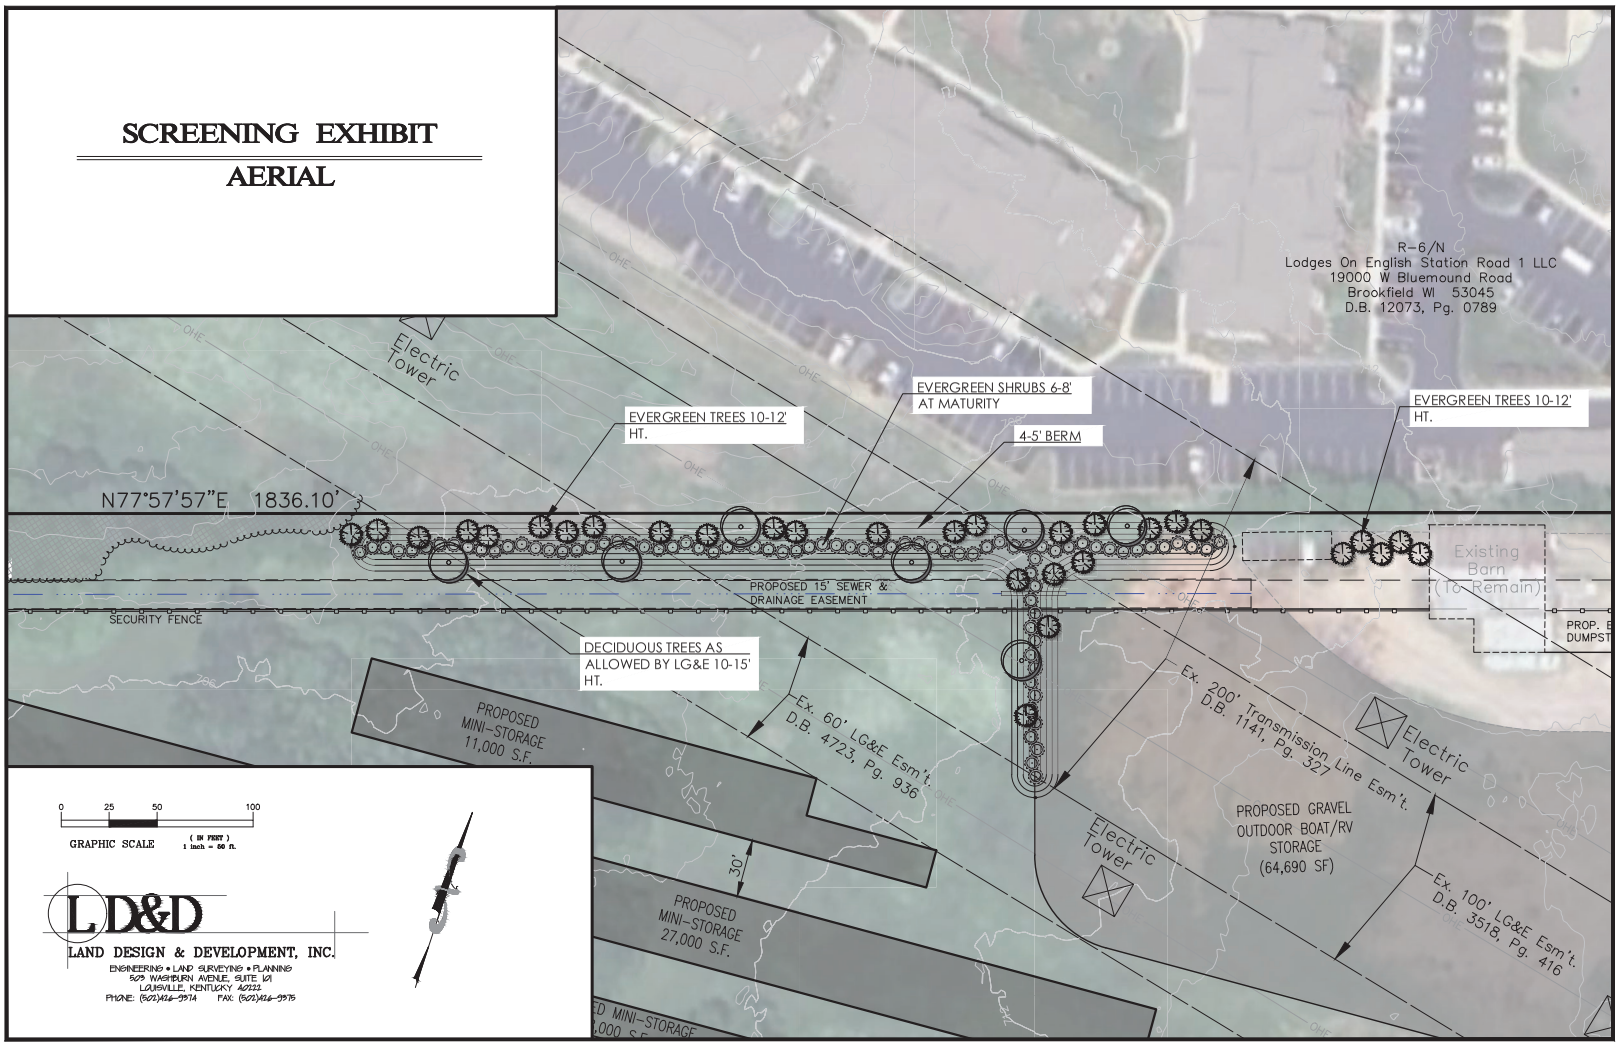

0 25 50 100

GRAPHIC SCALE (IN FEET) 1 inch = 50 ft.

LD&D

LAND DESIGN & DEVELOPMENT, INC.

ENGINEERING • LAND SURVEYING • PLANNING
503 WASHBURN AVENUE, SUITE 101
LOUISVILLE, KENTUCKY 40222
PHONE: (502)426-5374 FAX: (502)426-5375